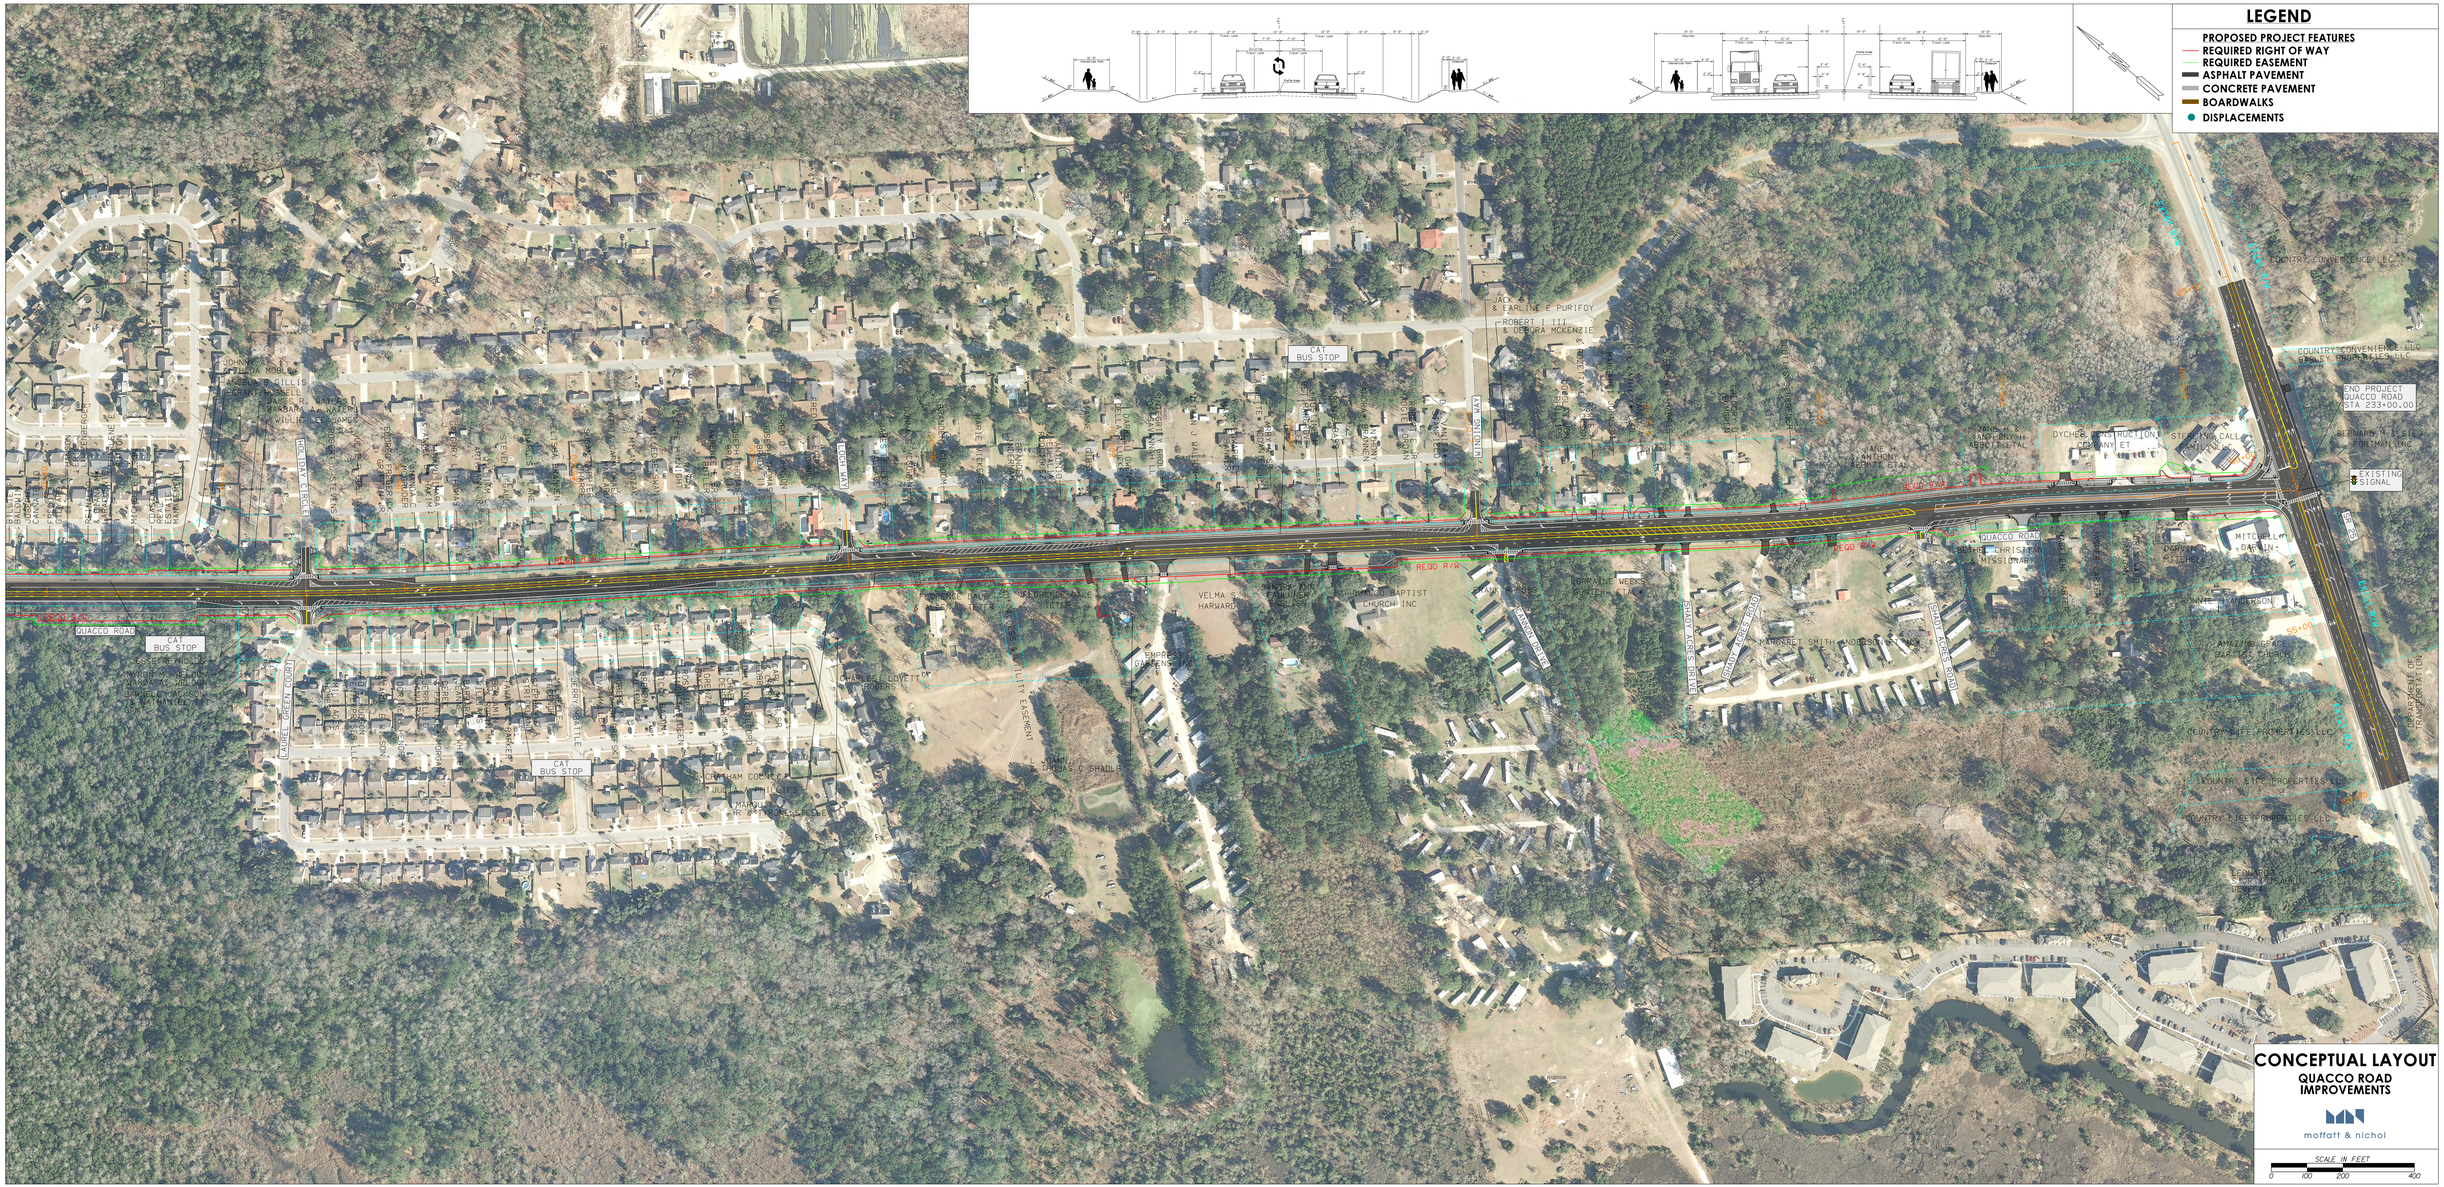
LEGEND
PROPOSED PROJECT FEATURES
REQUIRED RIGHT OF WAY
REQUIRED EASEMENT
ASPHALT PAVEMENT
CONCRETE PAVEMENT
BOARDWALKS
DISPLACEMENTS
CONCEPTUAL LAYOUT
QUACCO ROAD IMPROVEMENTS
moffatt & nichol
SCALE IN FEET
0 100 200 400
QUACCO ROAD
CAT BUS STOP
HOLIDAY CIRCLE
WILKINS WAY
JACK & EARLINE E PURIFOY
ROBERT L. ILL & DEBORA MCKENZIE
COUNTRY CONVENIENCE LLC
END PROJECT QUACCO ROAD STA 233+00.00
EXISTING SIGNAL
VELMA HARWARD
EMPRESS GARDENS
MARGARET SMITH ANDERSON
MITCHELL DRIVE
ANDERSON
COUNTRY LIFE PROPERTIES LLC
LEGACY LIFE PROPERTIES LLC
COUNTRY LIFE PROPERTIES LLC
LEGACY PUBLIC SCHOOL
NORTH CAROLINA DEPARTMENT OF TRANSPORTATION